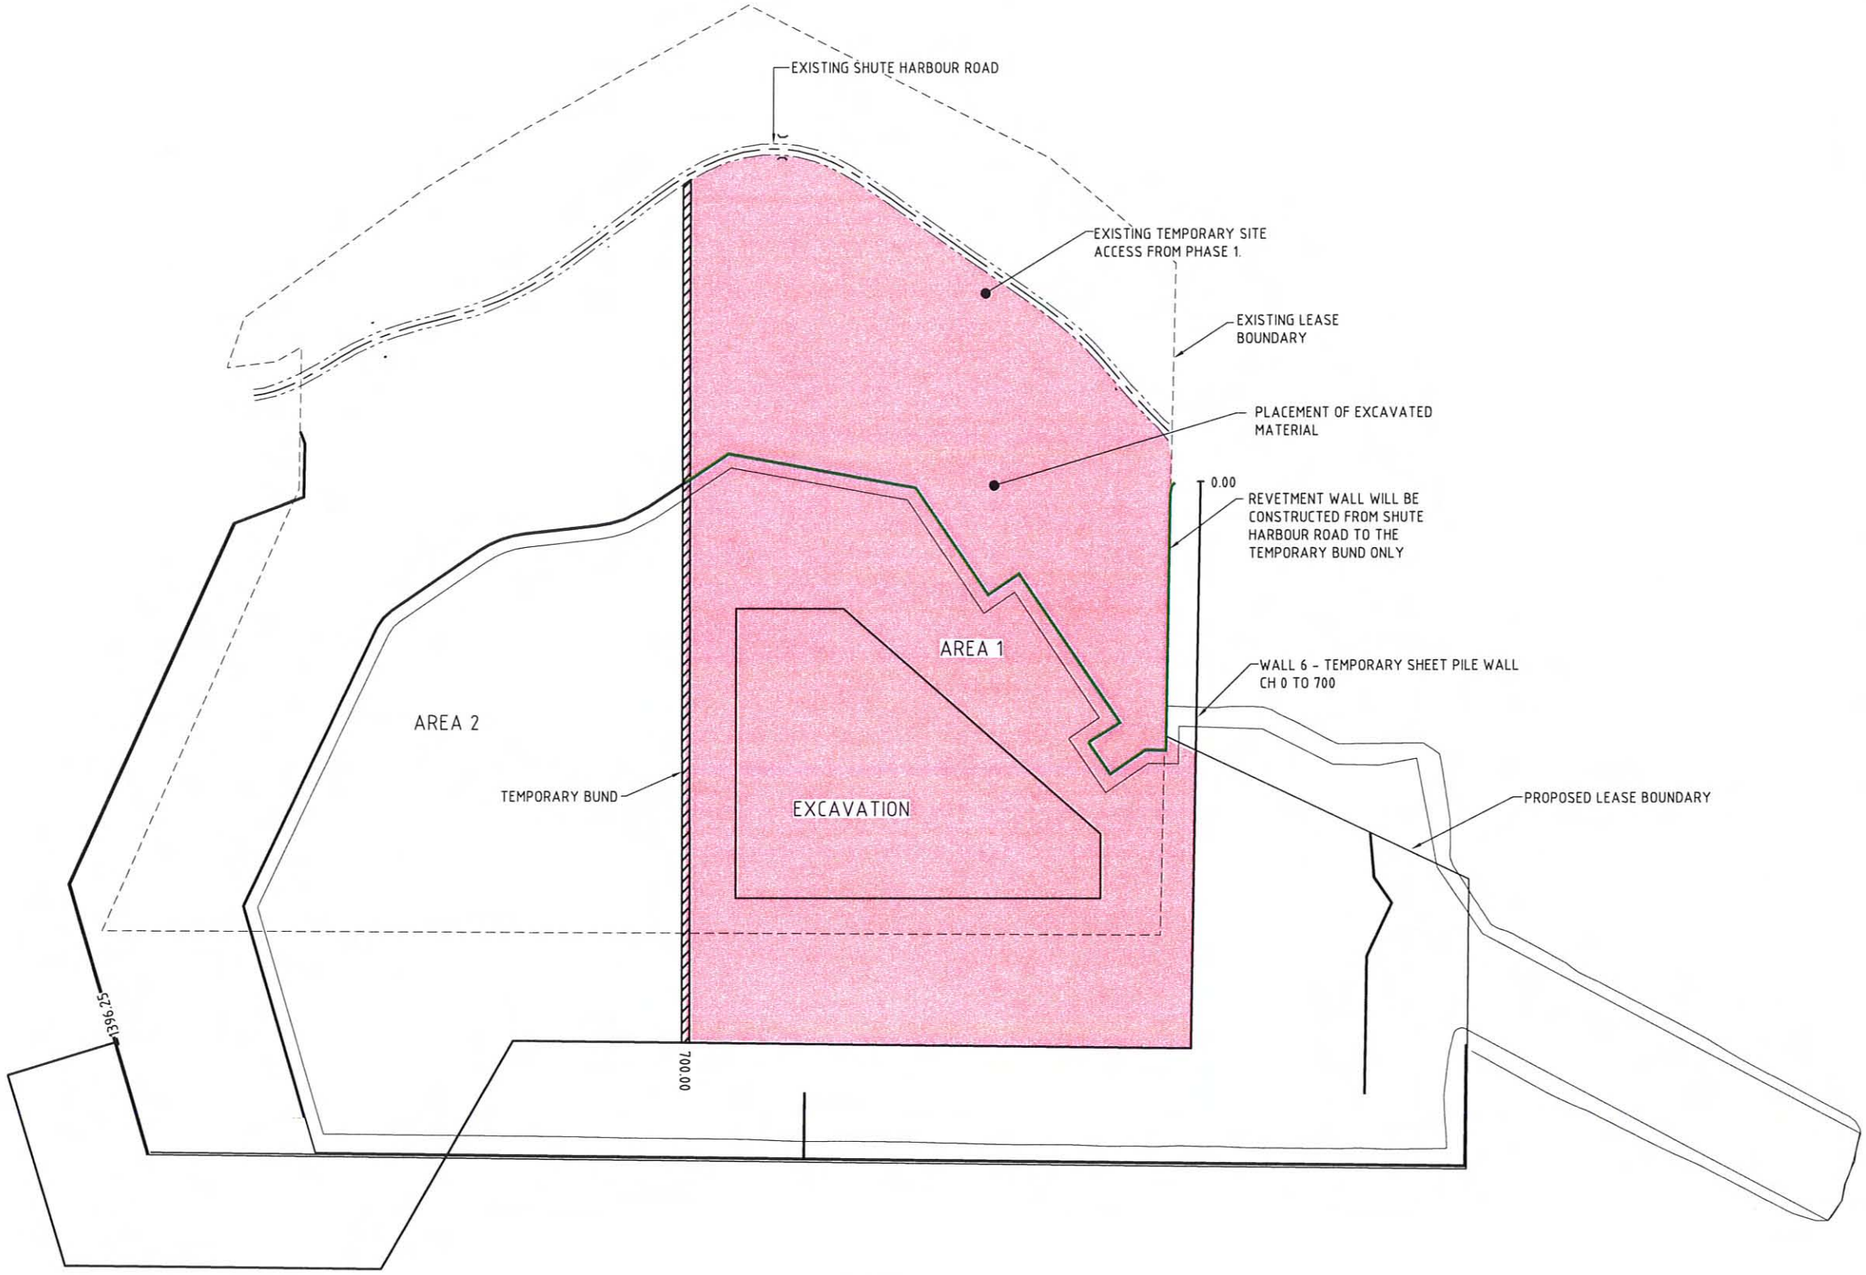

PHASE 2 PLAN
SCALE 1:2000

N

PHASE 2

1. ESTABLISH ENVIRONMENT CONTROLS.
2. CONSTRUCT WALL 6 TEMPORARY SHEET PILE WALL FROM SHORELINE CH 0.00 TO CH 700.00. PILING FROM BARGE.
3. CONSTRUCT TEMPORARY BUND FROM SHORELINE TO CONNECT TO WALL 6 AT CH 700.00.
4. CONSTRUCT STORMWATER DIVERSION TO AREA 1.
5. DEWATER AREA 1.
6. DRY EXCAVATE MARINA BASIN IN AREA 1.
   - STOCKPILE TOP 5m OF SOFT MATERIAL ADJACENT TO SHUTE HARBOUR ROAD
   - EXCAVATE MATERIAL TO A DEPTH OF APPROXIMATELY 7.5m BELOW SOFT MATERIAL.
   - DRY, PLACE AND COMPACT EXCAVATED MATERIAL RECLAMATION AREA 1.
7. ENVIRONMENT CONTROL MEASURES INCLUDING, SILT CURTAINS, THE TEMPORARY BUND AND WALL 6 ARE REQUIRED FOR THE CONSTRUCTION TO MEET ENVIRONMENT MANAGEMENT REQUIREMENTS.
8. ENVIRONMENT CONTROL MEASURES INCLUDING WATER QUALITY TREATMENT PONDS AND TESTING ARE REQUIRED FOR THE WORKS TO AREA 1.
9. CONSTRUCT WALL 1 REVETMENT WALL CH 0.00 TO CH 600.00.

LEGEND:

EXISTING LEASE BOUNDARY
PROPOSED LEASE BOUNDARY
CONSTRUCTION PHASE 2

20 0 20 40 60 80 100m
SCALE BEFORE REDUCTION 1:2000

Rv.	DATE	REVISIONS	REC.	APPR.
A	10/10/2008	BALANCE OF LEASEHOLD LAND AMENDED		

DATE PLOTTED: 10 October, 2008 - 11:03am

© Cardno (Qld) Pty Ltd All Rights Reserved 2005.
Copyright in the whole and every part of this drawing belongs to Cardno (Qld) Pty Ltd and may not be used, sold, transferred, copied or reproduced in whole or in part in any manner or form or on any media, to any person other than by agreement with Cardno (Qld) Pty Ltd.

This document is produced by Cardno (Qld) Pty Ltd solely for the benefit of and use by the client in accordance with the terms of the retainer. Cardno (Qld) Pty Ltd does not and shall not assume any responsibility, or liability whatsoever to any third party arising out of any use or reliance by third party, on the content of this document.

DESIGNED: SK
DRAWN: EP
CHECKED: SK
RECOMMENDED: PROJ. MAN.
APPROVED: PROJ. DIR.
RPEQ: 1470
A1 DATUM: A.H.D.
CAD FILE: L:\7900-48\01\Acad\7900-48-01-402.dwg
XREF's: XR-A1-BO-SHT, X-DESIGN, X-EX CONTS COMBINDED, X-SURV-road, X-DESIGN CONTS COMBINDED, X-DESIGN-ROOTS, X-DESIGN

Cardno
Cardno (Qld) Pty Ltd
Level 1, 5 Gardner Close, Milton 4064
P.O. Box 388, Toowong 4066.
Email: cardno@cardno.com.au
ACN: 051 074 992

OFFICES:	TELEPHONE	FAX
Brisbane	(07) 3369 9822	(07) 3369 9722
Sydney	(02) 9416 8233	(02) 9416 6529
Gold Coast	(07) 5539 9333	(07) 5538 4647
Sunshine Coast	(07) 5443 2555	(07) 5443 5642
Townsville	(07) 4772 1166	(07) 4721 2508
Hervey Bay	(07) 4124 5455	(07) 4124 5155
Central Coast	(02) 4323 2558	(02) 4324 3251
Melbourne	(03) 9818 7755	(03) 9818 7033
Rockhampton	(07) 4924 7500	(07) 4926 4375
Toowoomba	(07) 4637 8122	(07) 4637 8155

WEB: www.cardno.com.au

SHUTE HARBOUR MARINA DEVELOPMENT
SHUTE HARBOUR MARINA
CONSTRUCTION
PHASE 2

DATE: 1-08-2008
DRAWING No: 7900/48/01-402
Rv. A